May 23, 2008 – 4:25pm
M:\EP-Projects\Project\06-025 Hellstern Subdivision\dwg\C-2 PLAN & PROFILE.dwg

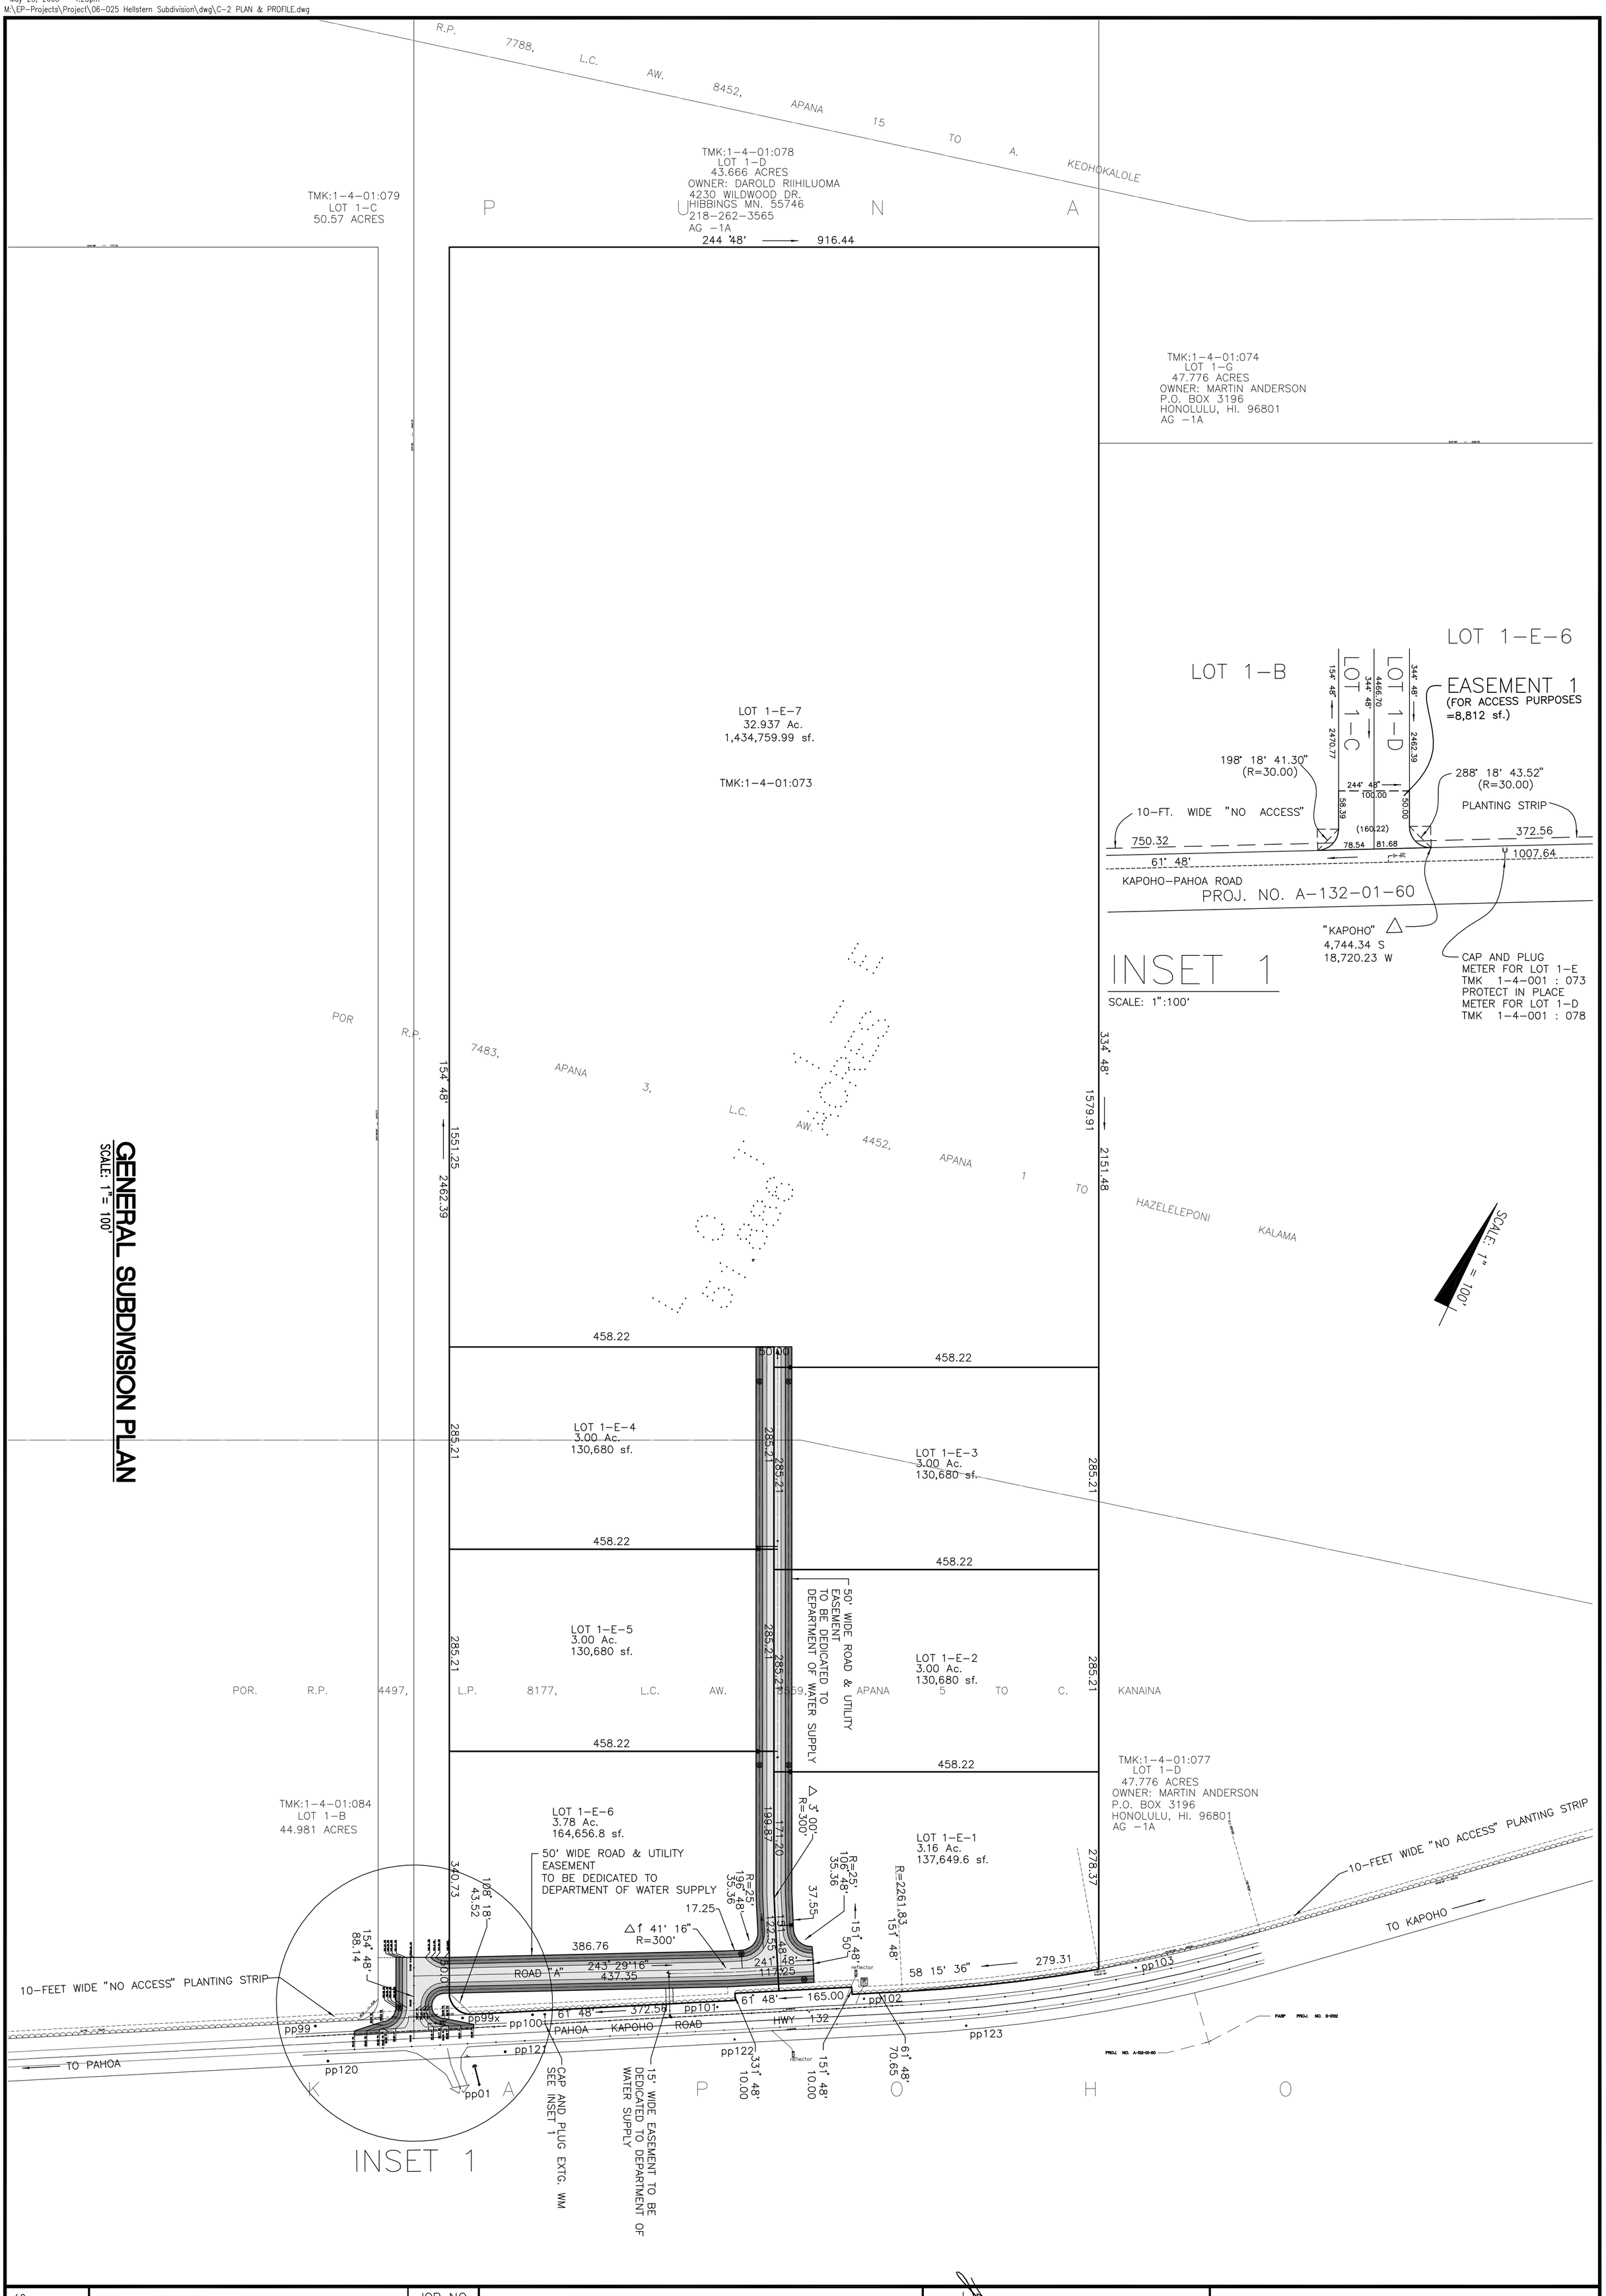

DWG. NO. C-2 / SHEET NO. OF	GENERAL SUBDIVISION PLAN	JOB NO. 06-025	SUBDIVISION IMPROVEMENT PLAN FOR: **HELLSTERN SUBDIVISION** PUUA-KAPOHO, PUNA, ISLAND OF HAWAII, HAWAII T.M.K: (3) 1-4-001 : 073
	DATE: MAY 2007 REV. REV. REV.	REV. REV. REV.	

THIS WORK WAS PREPARED BY ME OR UNDER MY SUPERVISION, CONSTRUCTION OF THIS PROJECT WILL BE UNDER MY OBSERVATION.
SIGNATURE

YEN WEN FANG
LICENSED PROFESSIONAL ENGINEER
Exp. 04/30/08
No. 9361-C
HAWAII, U.S.A.

Engineering Partners, Inc.
Consulting Engineers
P.O. Box 4159
Hilo, Hawaii 96720
Phone: (808) 933-7900
Fax: (808) 933-3533
epllc@lava.net